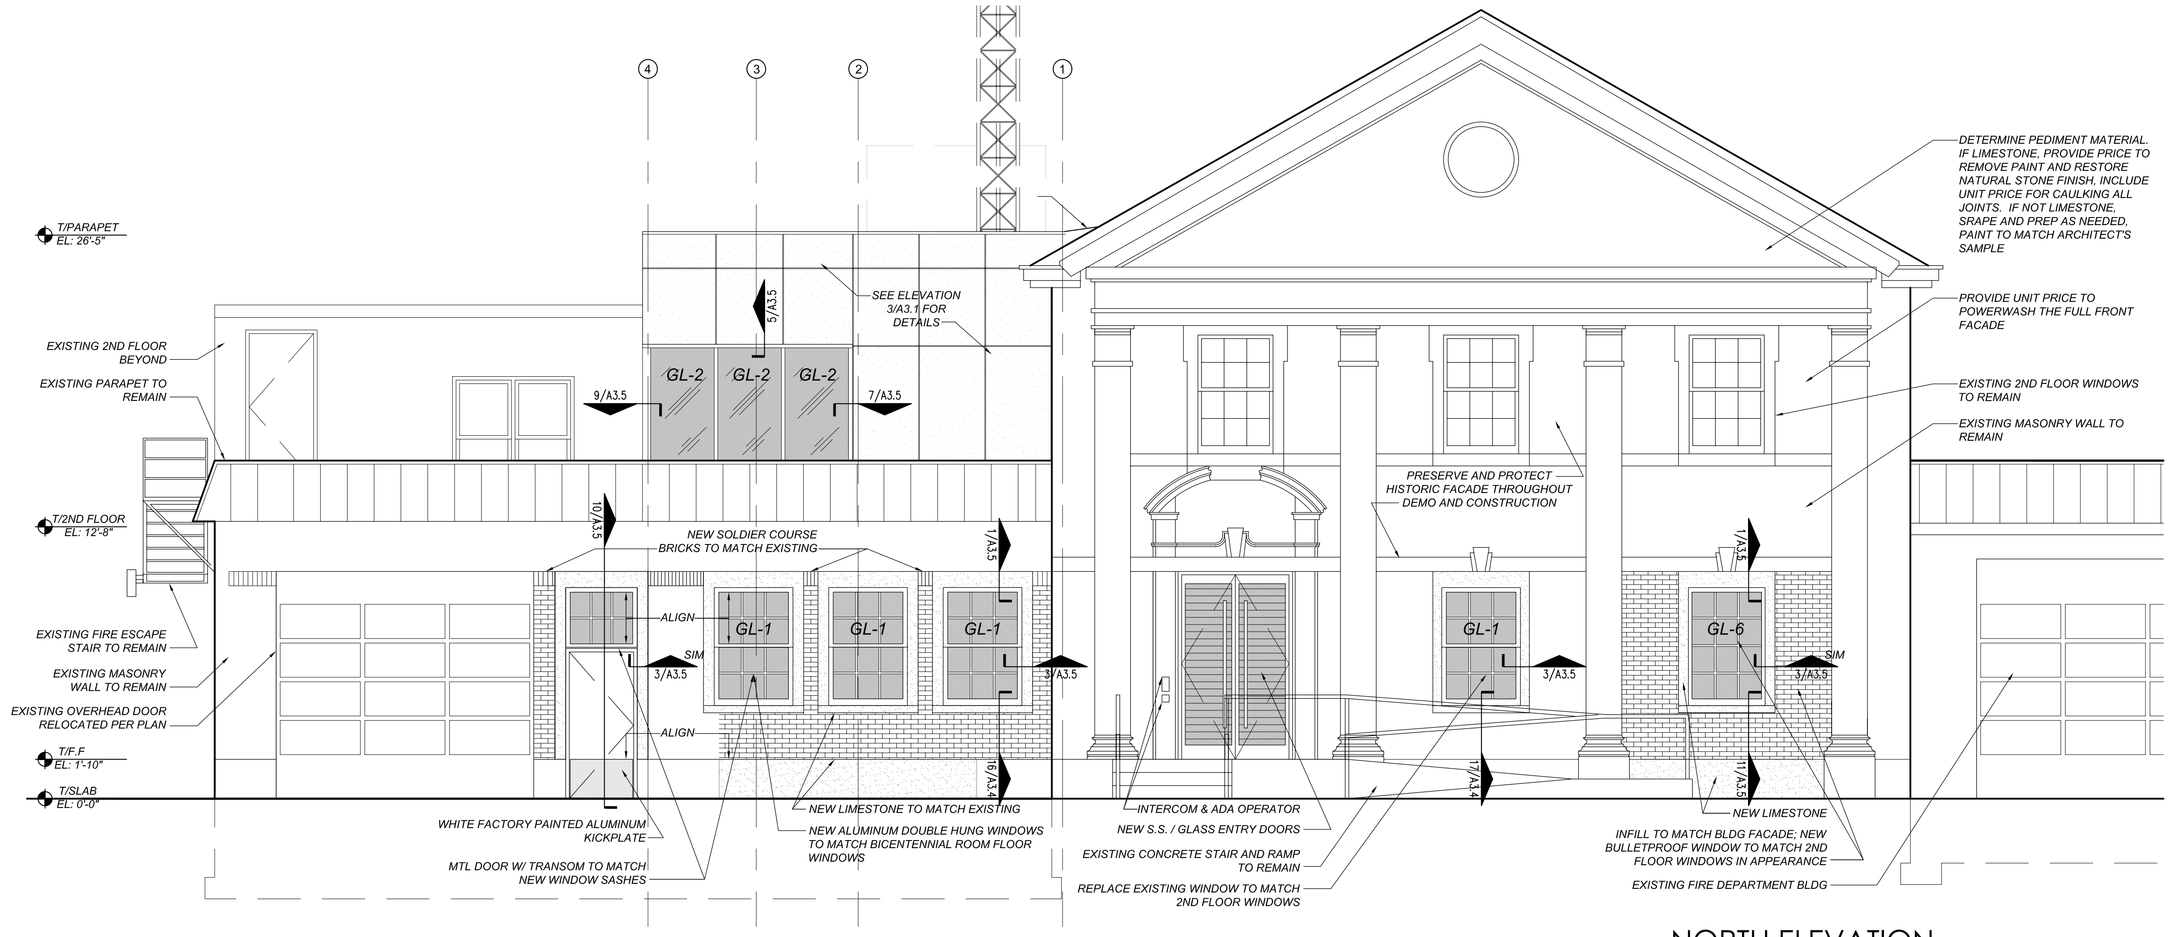

1 NORTH ELEVATION
SCALE: 1/4" =1'

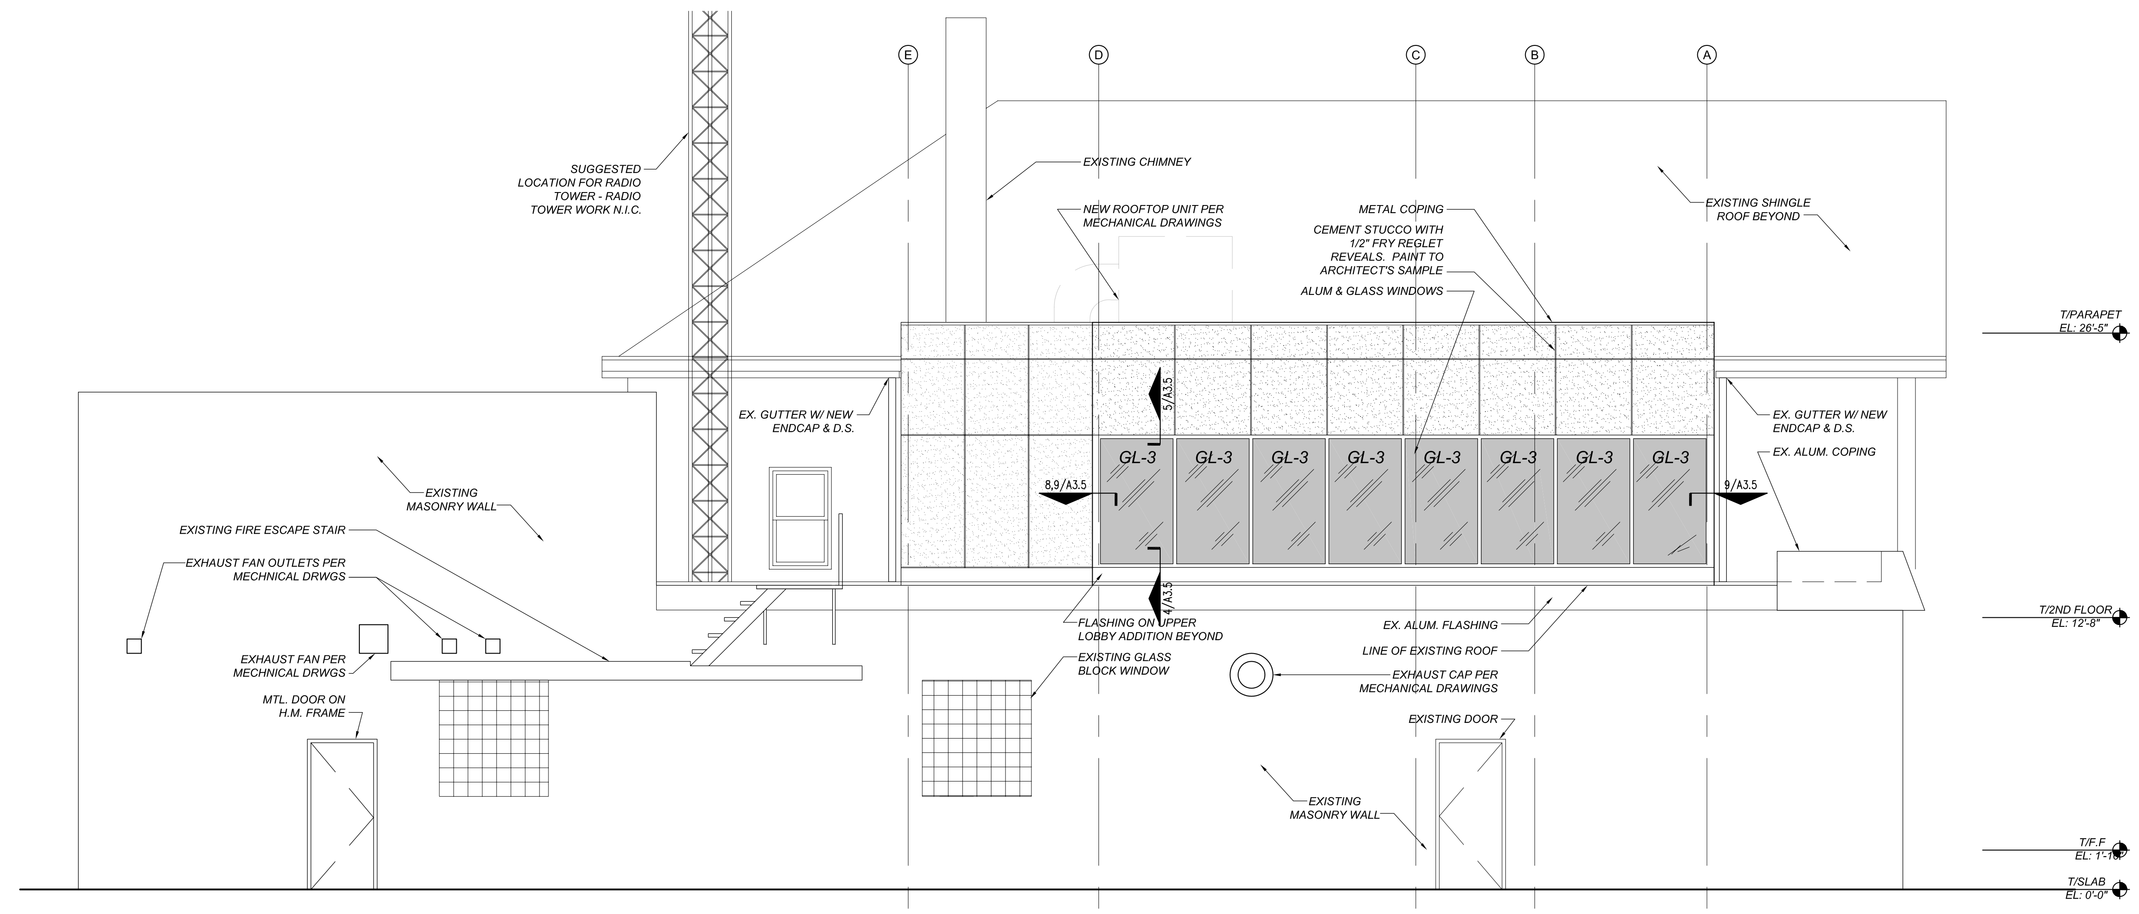

2 EAST ELEVATION
SCALE: 1/4" =1'

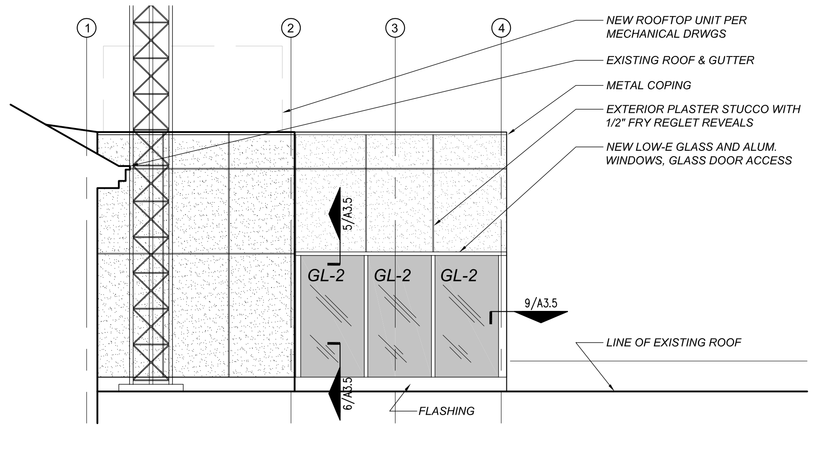

4 SOUTH ELEVATIONFROM ROOF
SCALE: 1/4" =1'

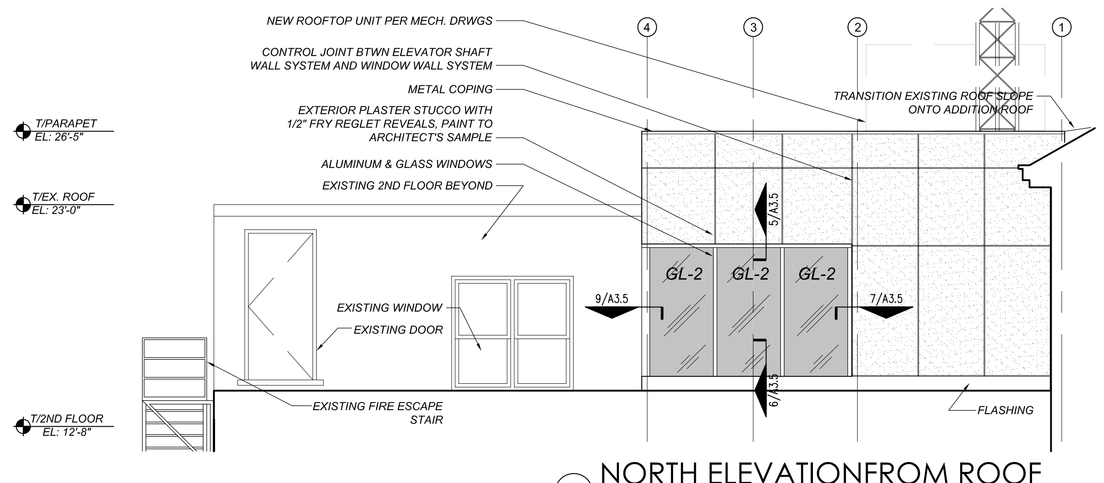

3 NORTH ELEVATIONFROM ROOF
SCALE: 1/4" =1'

PROJECT
Village Hall/Police Station Renovation
5819 Electric Avenue
Berkeley, Illinois 60163

Village of Berkeley

Berkeley, Illinois

YAS

YAS ARCHITECTURE, LLC
200 SOUTH MICHIGAN / 14TH FLOOR
CHICAGO ILLINOIS 60604
T: 312 . 786 . 0500
F: 312 . 786 . 0501

NO.	REVISIONS DESCRIPTION	DATE
3	ISSUE FOR CONSTRUCTION	08.30.2011
	ISSUE FOR BID	06.13.2011

Drawn By: AK.MB
Reviewed By: JA
Approved By: YAS

© YAS Architecture, LLC 2011

Sheet Title:
EXTERIOR ELEVATIONS

Sheet Number:
A3.1

Date: 06.13.11
Scale: SCALE